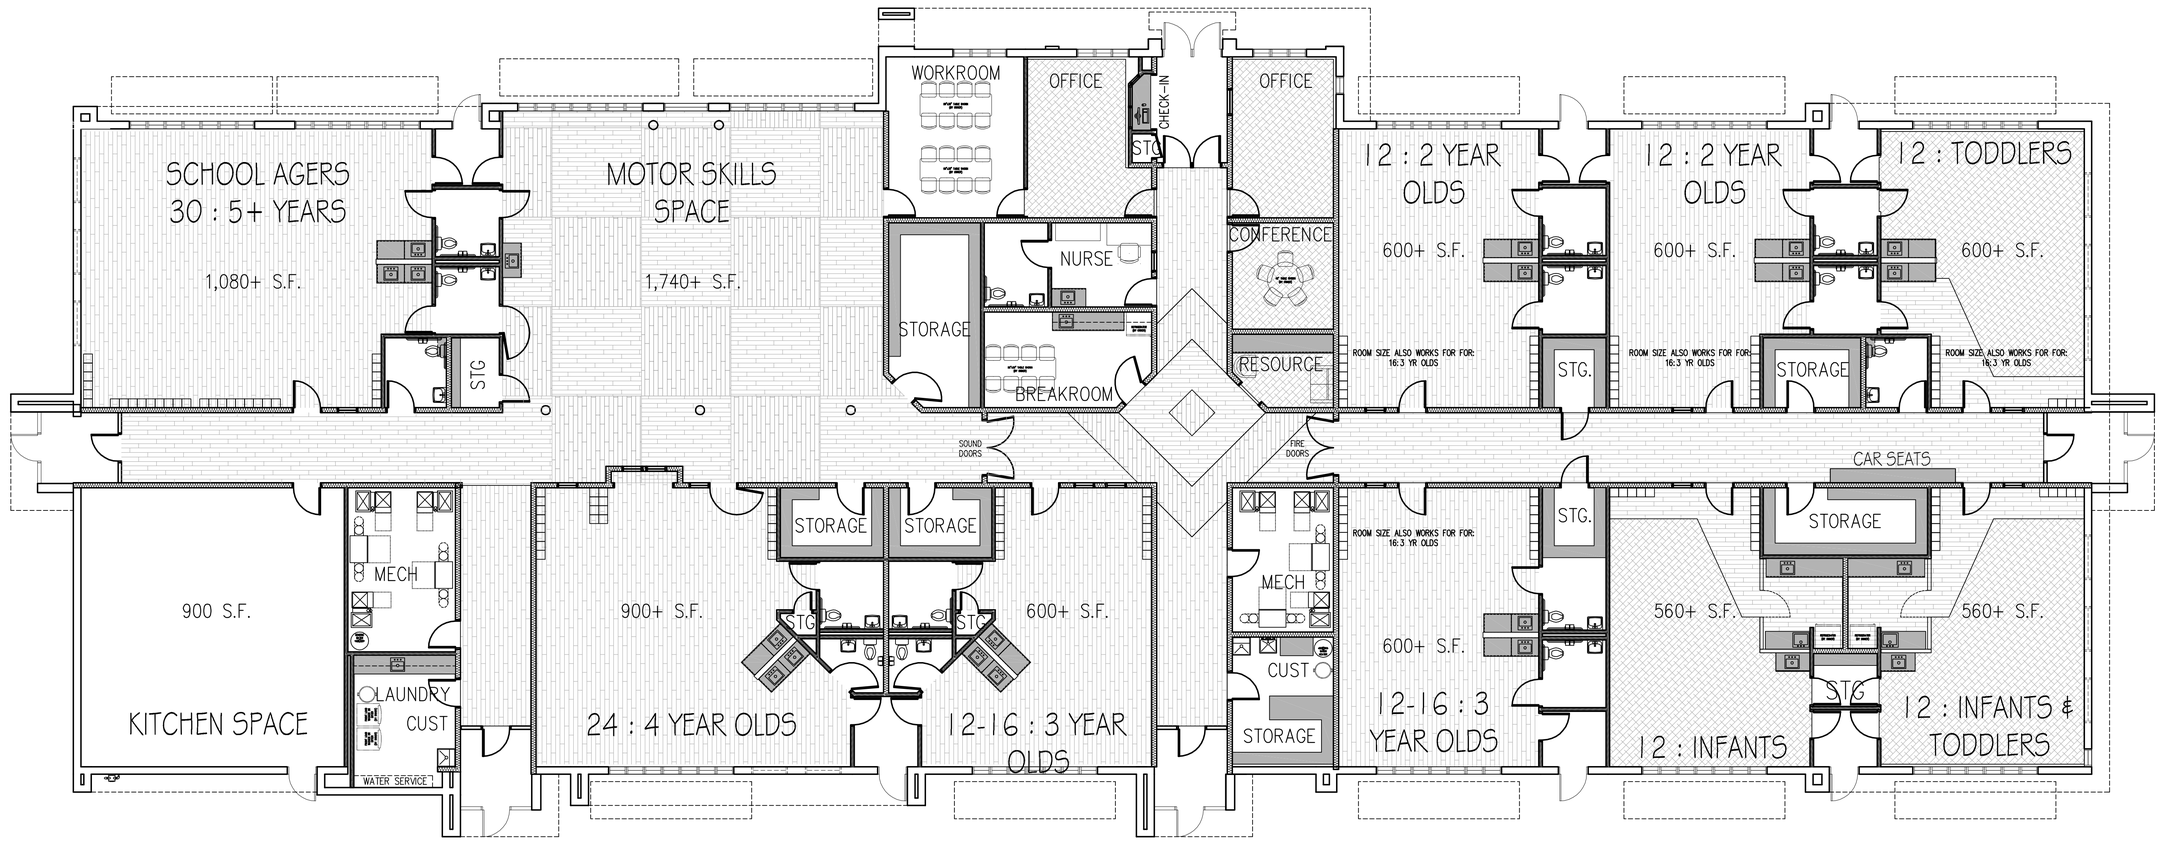

1 A30 FLOOR PLAN
SCALE: 1/8" = 1'-0"

PD SET

ALLERS ASSOCIATES ARCHITECTS, PC
822 Central Avenue | Suite 320 | Fort Dodge, IA 50501
Telephone 515.573.2377 | www.allersarchitects.com

DRAWN BY MJC
RELEASE DATE 4/02/2018
CHECKED BY TLA

© ALL RIGHTS RESERVED
ALLERS ASSOCIATES ARCHITECTS, PC

PROPOSED EARLY CHILDHOOD CENTER
LINKING FAMILIES AND COMMUNITIES
FORT DODGE, IOWA

1713 PROJECT

A30 SHEET

REVIEW DRAWINGS - NOT FOR CONSTRUCTION

REVIEW DRAWINGS - NOT FOR CONSTRUCTION

THESE REVIEW DRAWINGS HAVE BEEN PREPARED FOR THE PURPOSE OF REVIEWING DESIGN INTENT. THE ARCHITECT HAS NOT VERIFIED THE ACCURACY AND/OR COMPLETENESS OF THE PRELIMINARY DRAWINGS AND SHALL NOT BE RESPONSIBLE FOR ANY ERRORS OR OMISSIONS WHICH MAY BE INCORPORATED HEREIN AS A RESULT